Geographic Coordinate Value at Converter Station Fence Centroid = N50.5069, W112.0148

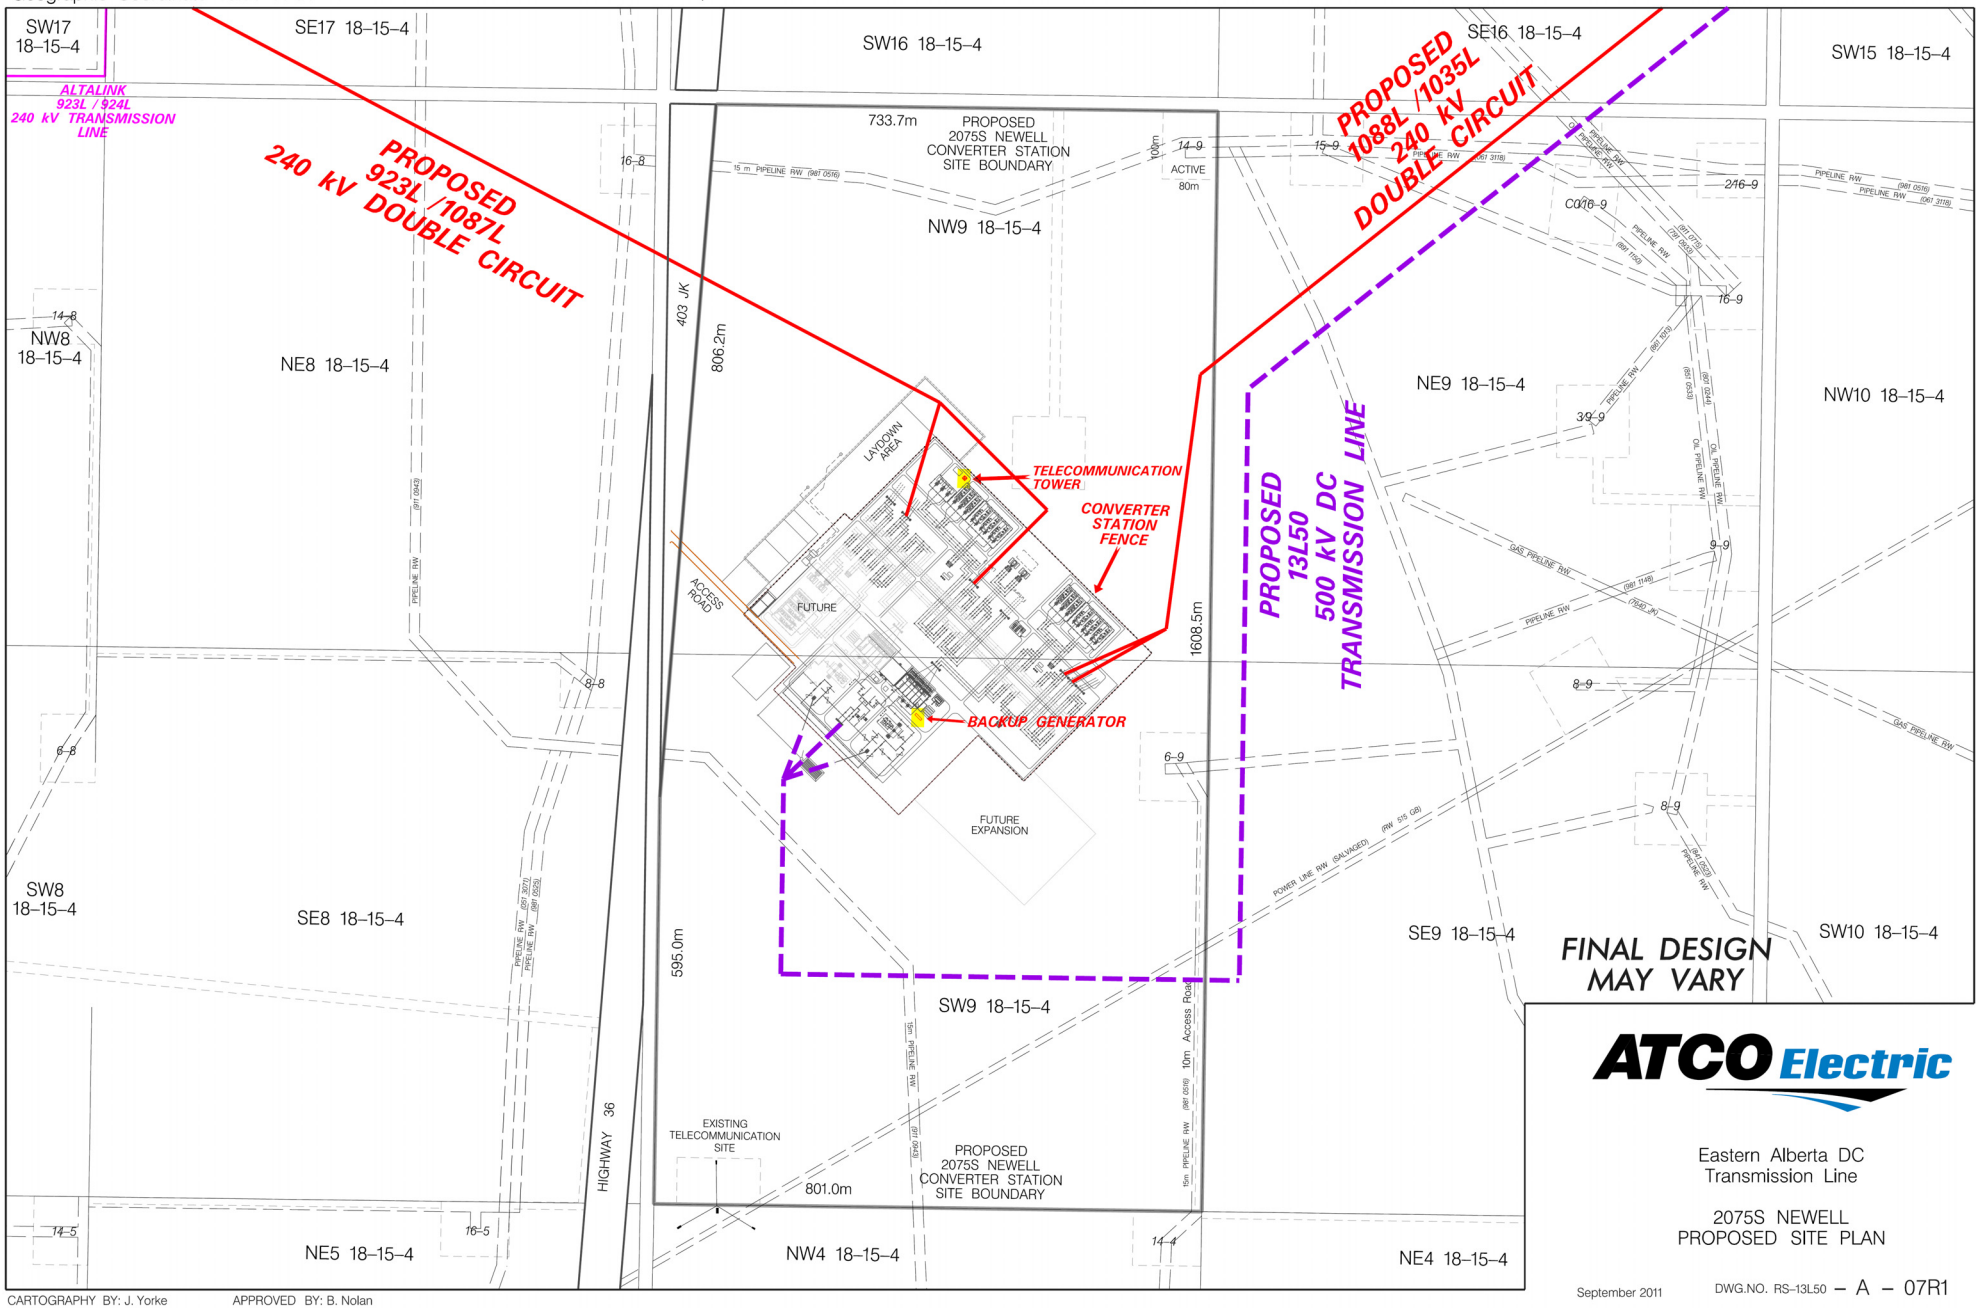

ATCO Electric

Eastern Alberta DC Transmission Line

2075S NEWELL PROPOSED SITE PLAN

September 2011

DWG.NO. RS–13L50 – A – 07R1

CARTOGRAPHY BY: J. Yorke

APPROVED BY: B. Nolan